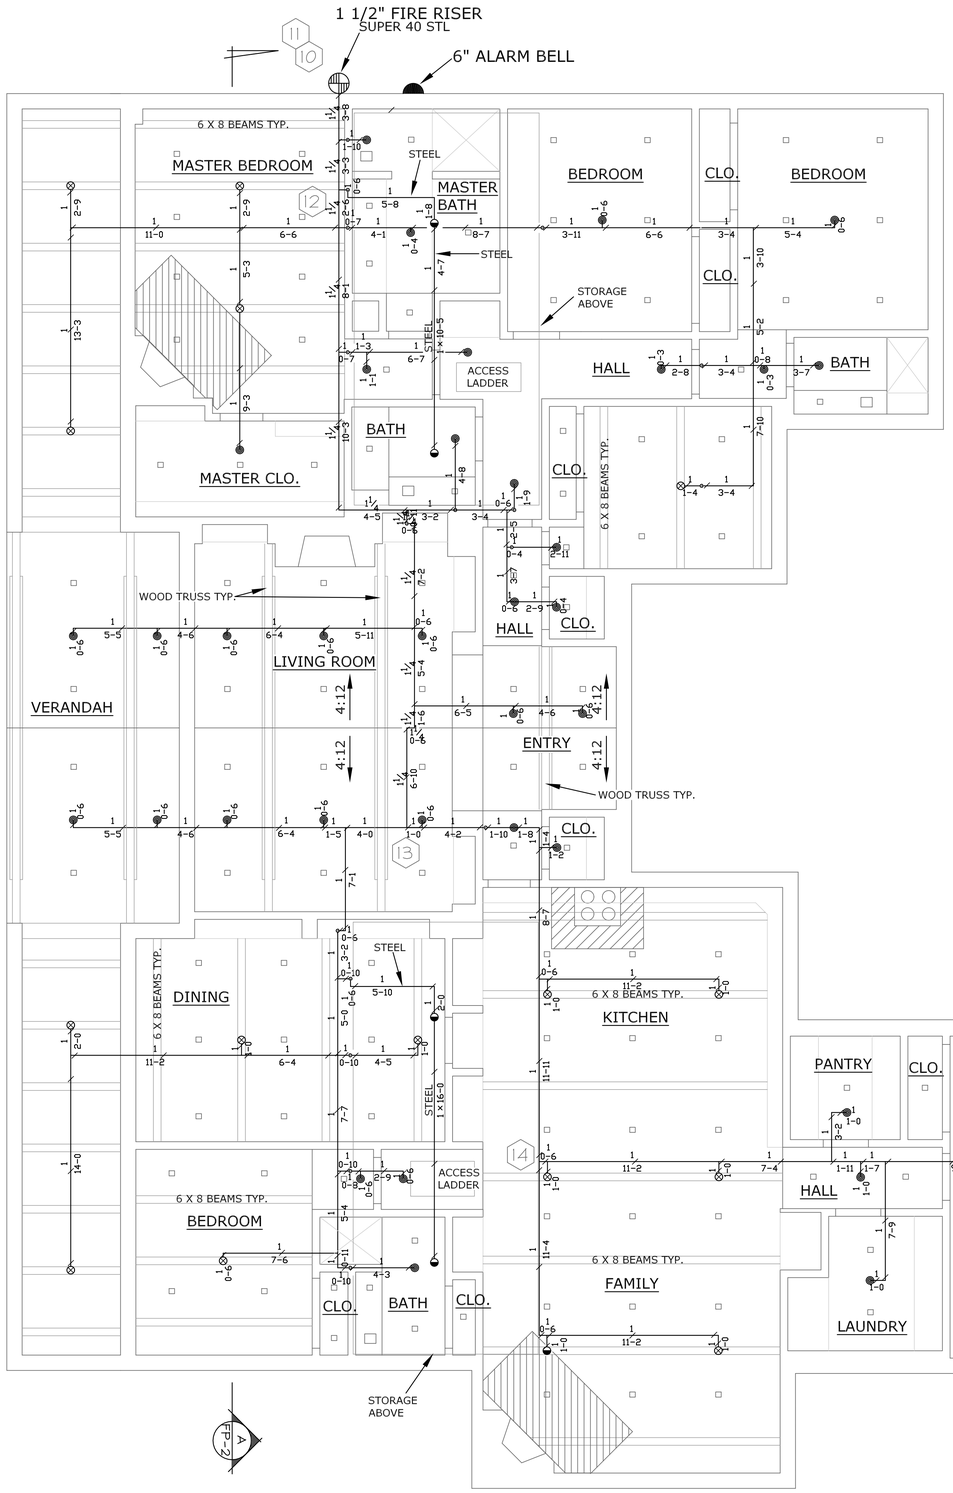

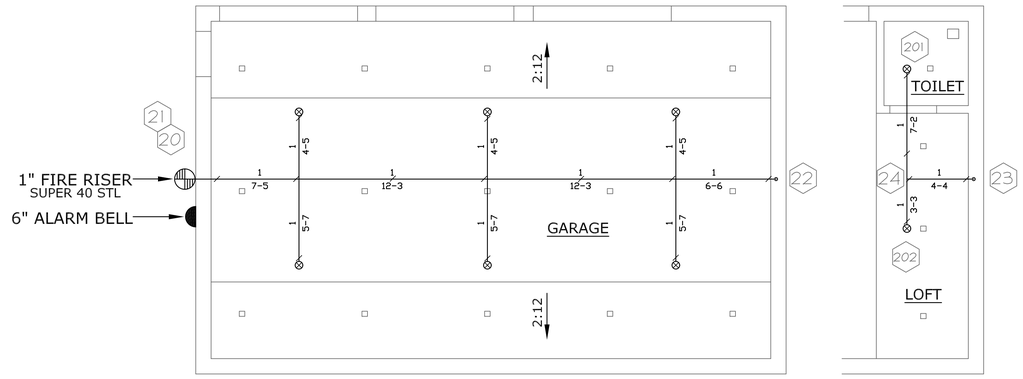

GARAGE REFLECTED CEILING & LOFT PLAN

8 AS

SCALE 1/4"=1'-0"

16' X 16' SPACING (2:12 SLOPE)

REFLECTED CEILING PLAN

63 AS

SCALE 1/4"=1'-0"

16' X 16' SPACING (4:12 SLOPE)

ALARM 6" ELECTRIC BELL					
SPRINKLERS		K-FACTOR	TYPE	DEGREE	QTY
TYCO LF II PEN TY-2234	⊗	4.9	SEMI-RECESS PEN.	155	25
LF II PEN TY-2524	●	4.9	CONC.	155	40
TY-FRB TY-3231	◒	5.6	SEMI-RECESS PEN.	200	6
TOTAL SPRINKLERS THIS SHEET					71
TOTAL SPRINKLERS ON JOB					71

REVISIONS	BY

Fire Protection and Safety, Inc.
Sales & Service
514 WORK STREET SALINAS, CA 93901
PHONE (831) 424-1414 FAX (831) 422-2033
CA LIC # C-16 & C-10 #463265

TOMLIN RESIDENCE
19 LA RANCHERIA
CARMEL VALLEY, CA. 93924
APN 187-131-042

DRAWN	BG
CHECKED	
DATE	3-28-13
SCALE	AS NOTED
SHEET	FP 2 OF 2